LEGEND

INFORMATION SIGNAGE	OPEN LAWN
WAYFINDING SIGNAGE	NATURAL AREA
DIRECTIONAL SIGNAGE	EXISTING TREES
INTERPRETIVE SIGNAGE	PROPOSED TREES
PAVERS	

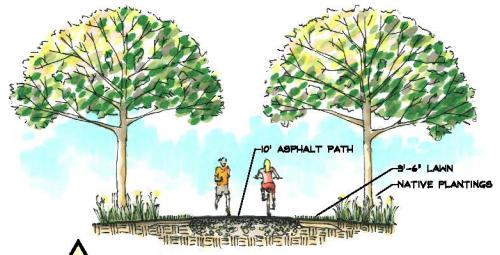

A
CROWNED 10' ASPHALT PATH
NOT TO SCALE

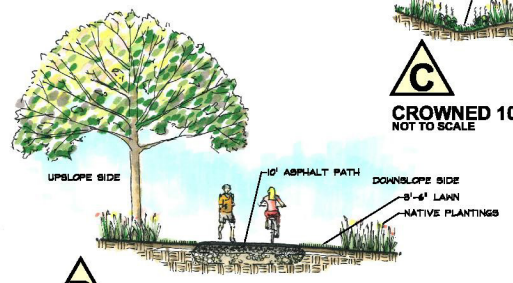

B
SIDESLOPE 10' ASPHALT PATH
NOT TO SCALE

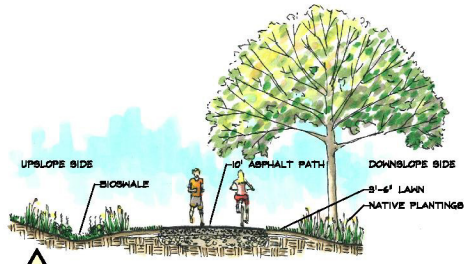

C
CROWNED 10' ASPHALT PATH WITH BIOSWALE
NOT TO SCALE

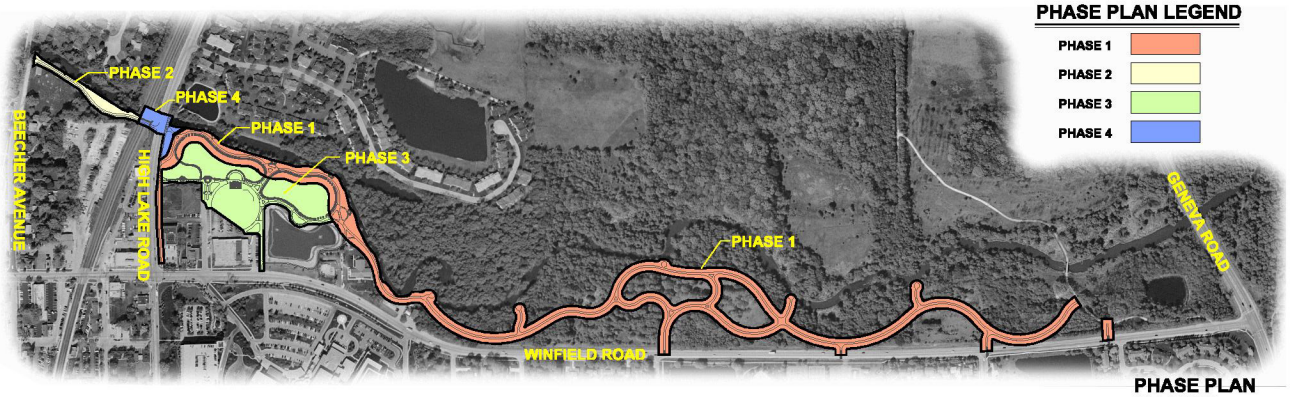

PHASE PLAN LEGEND

PHASE 1	
PHASE 2	
PHASE 3	
PHASE 4	

PHASE PLAN
NOT TO SCALE

DESIGN DEVELOPMENT MASTER PLAN
0 60 120 240 360
SCALE: 1"=120'
NORTH

WINFIELD RIVERWALK
DESIGN DEVELOPMENT MASTER PLAN

SHEET 1 OF 2

GARY R. WEBER ASSOCIATES, INC.
LAND PLANNING LANDSCAPE ARCHITECTURE
124 SOUTH MAIN STREET WHEATON, ILLINOIS
TELEPHONE: 630-665-7197
FACSIMILE: 630-665-9693

ENGINEERING RESOURCE ASSOCIATES, INC.
CONSULTING ENGINEERS & SURVEYORS
214 WEST WILLOW AVENUE
WHEATON, ILLINOIS 60187
PHONE: (630) 668-0883 FAX: (630) 668-0883

4/13/09

LEGEND

INFORMATION SIGNAGE	PAVERS
WAYFINDING SIGNAGE	OPEN LAWN
DIRECTIONAL SIGNAGE	NATURAL AREA
INTERPRETIVE SIGNAGE	EXISTING TREES
	PROPOSED TREES

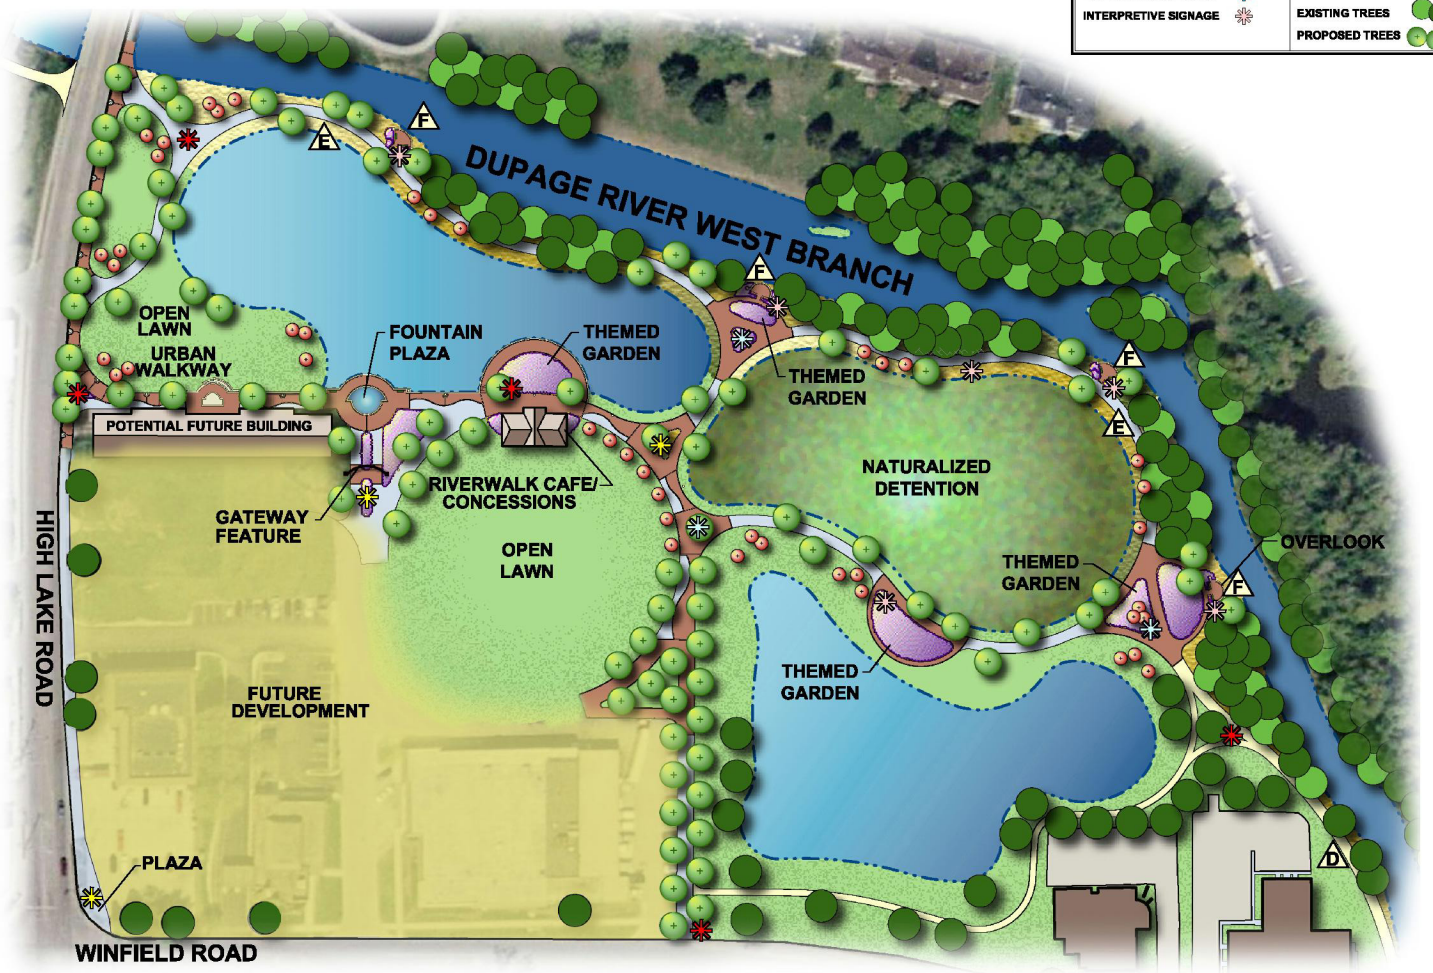

CORE RIVERWALK AREA PLAN
0 25 50 100 150
SCALE: 1"=50'
NORTH

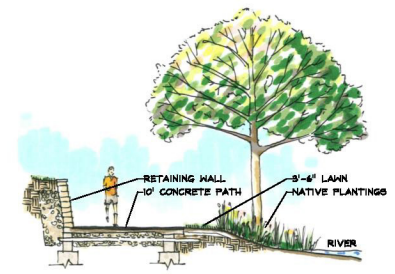

D 10' CONCRETE PATH WITH WALL SECTION
NOT TO SCALE

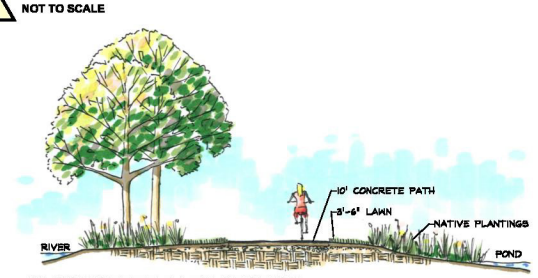

E 10' CONCRETE PATH SECTION
NOT TO SCALE

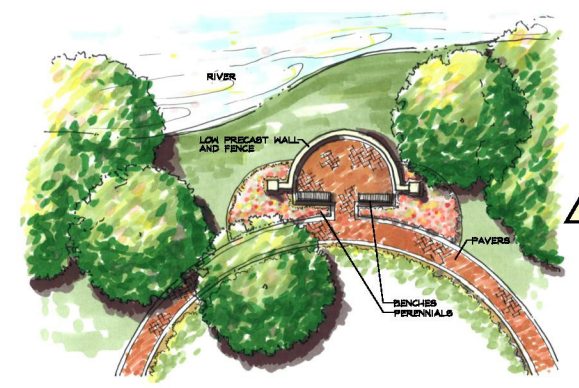

F OVERLOOK PLAN DETAIL
SCALE: 1"=10'

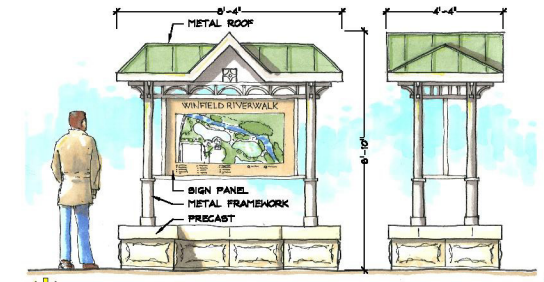

INFORMATION SIGNAGE
SCALE: 1/2"=1'-0"

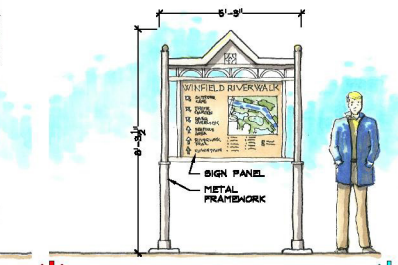

WAYFINDING SIGNAGE
SCALE: 1/2"=1'-0"

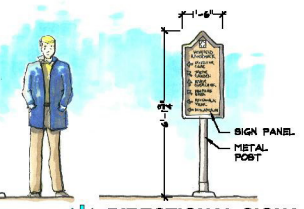

DIRECTIONAL SIGNAGE
SCALE: 1/2"=1'-0"

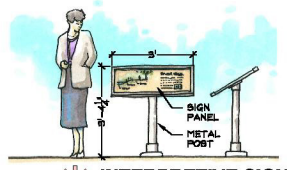

INTERPRETIVE SIGN
SCALE: 1/2"=1'-0"

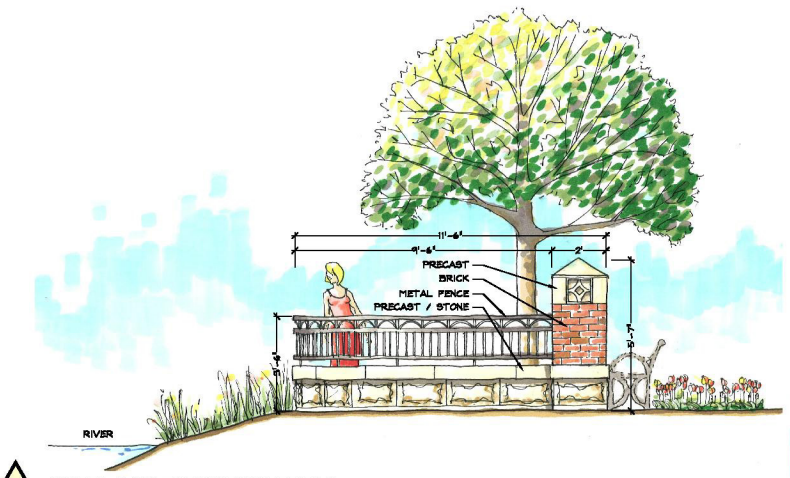

F OVERLOOK ELEVATION DETAIL
SCALE: 1/2"=1'-0"

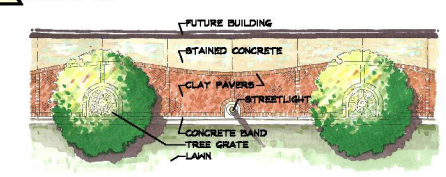

TYPICAL URBAN WALKWAY
SCALE: 1"=10'

TYPICAL BENCH DETAIL
NOT TO SCALE

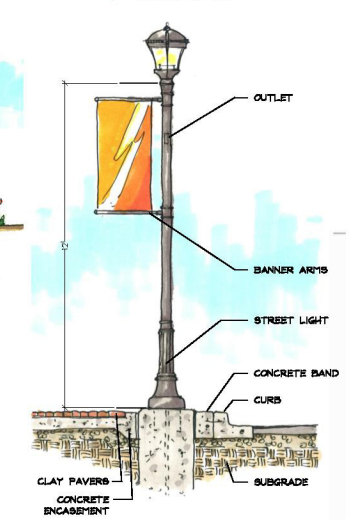

TYPICAL STREETLIGHT DETAIL
NOT TO SCALE

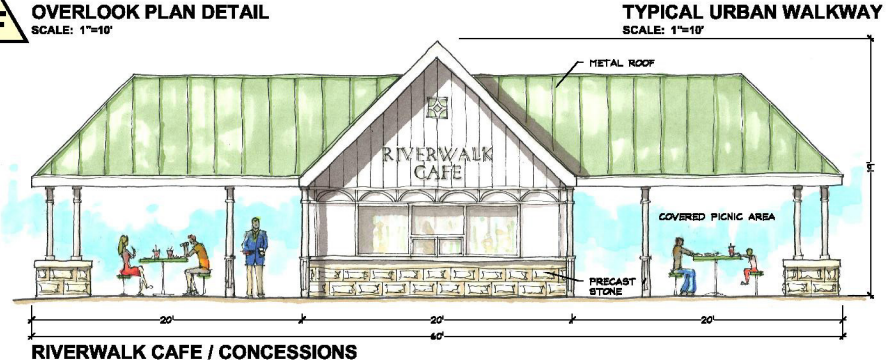

RIVERWALK CAFE / CONCESSIONS
SCALE: 1/4"=1'-0"

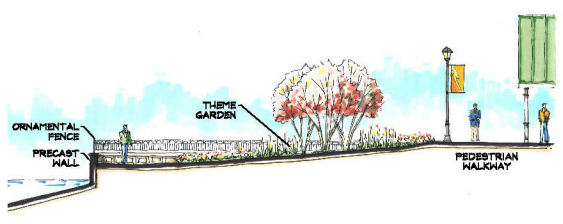

SECTION AT RIVERWALK CAFE / GARDEN AREA
NOT TO SCALE

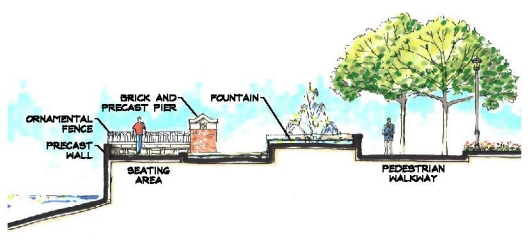

SECTION AT FOUNTAIN PLAZA
NOT TO SCALE

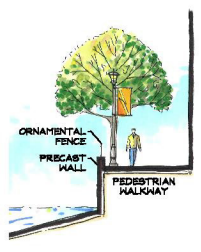

URBAN WALKWAY SECTION
NOT TO SCALE

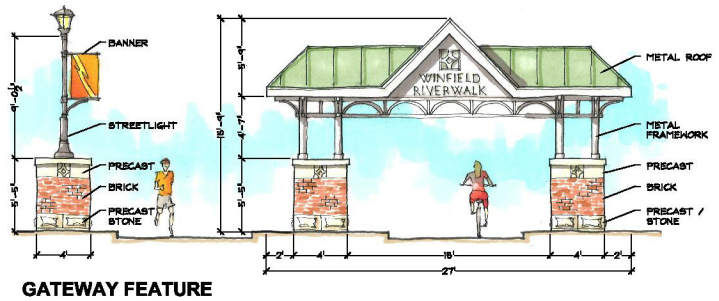

GATEWAY FEATURE
SCALE: 1/2"=1'-0"

WINFIELD RIVERWALK
DESIGN DEVELOPMENT MASTER PLAN

SHEET 2 OF 2

GARY R. WEBER ASSOCIATES, INC.
LAND PLANNING
LANDSCAPE ARCHITECTURE
134 SOUTH MAIN STREET
WHEATON, ILLINOIS
TELEPHONE: 630.668.7197
FACSIMILE: 630.668.9693

ENGINEERING RESOURCE ASSOCIATES, INC.
CONSULTING ENGINEERS & SURVEYORS
214 NORTH WILLOW AVENUE
WESTMONT, ILLINOIS 60559
PHONE (630) 969-0983 FAX (630) 969-0983

4/13/09

W:\0172\ACAD\WF0172_HDD_DESP